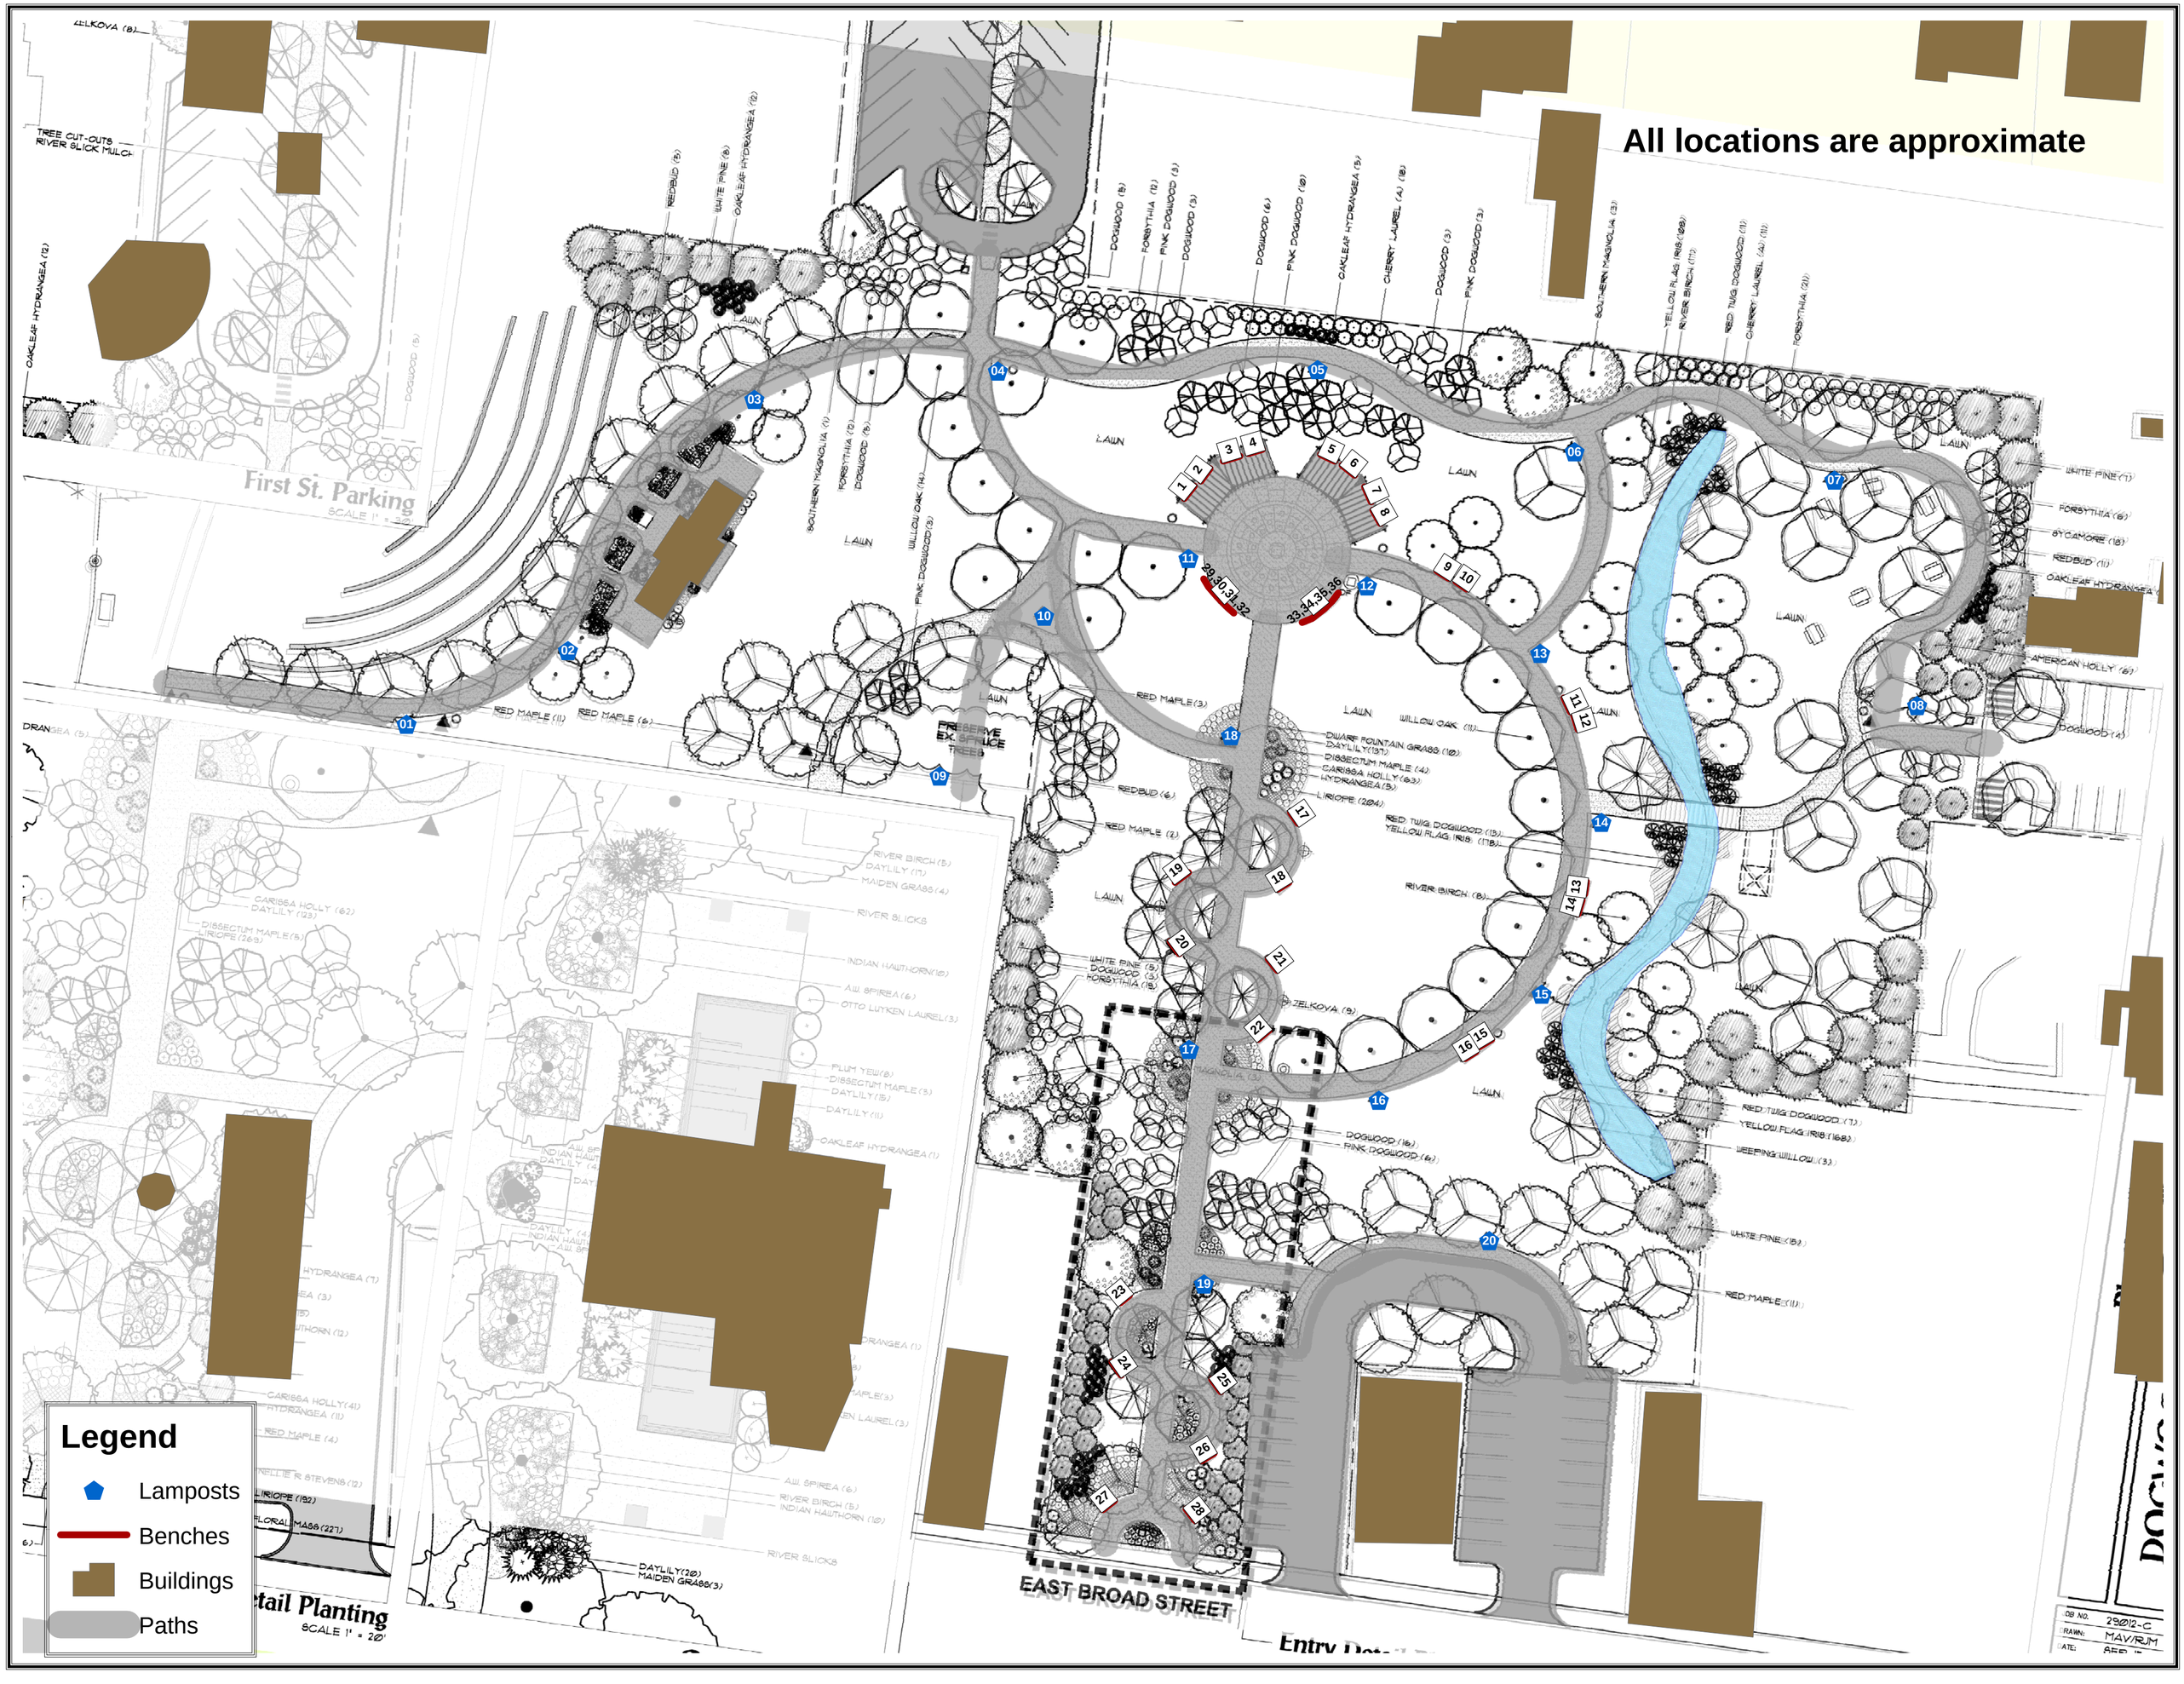
All locations are approximate
First St. Parking
SCALE 1" = 20'
Detail Planting
SCALE 1" = 20'
EAST BROAD STREET
Entry Detail
Legend
Lamposts
Benches
Buildings
Paths
LAWN
RED MAPLE (3)
WILLOW OAK (1)
DWARF FOUNTAIN GRASS (10)
DAYLILY (137)
DISSECTUM MAPLE (4)
CARISSA HOLLY (63)
HYDRANGEA (5)
LIRIOPE (204)
RED TWIG DOGWOOD (15)
YELLOW FLAG IRIS (178)
RIVER BIRCH (8)
REDBUD (6)
RED MAPLE (2)
WHITE PINE (5)
DOGWOOD (3)
FORSYTHIA (15)
ZELKOVA (9)
DOGWOOD (16)
PINK DOGWOOD (6)
WEEPING WILLOW (3)
WHITE PINE (15)
RED MAPLE (11)
AMERICAN HOLLY (6)
SYCAMORE (18)
DOGWOOD (4)
JOB NO. 29012-C
DRAWN: MAV/RJM
DATE: APR 15